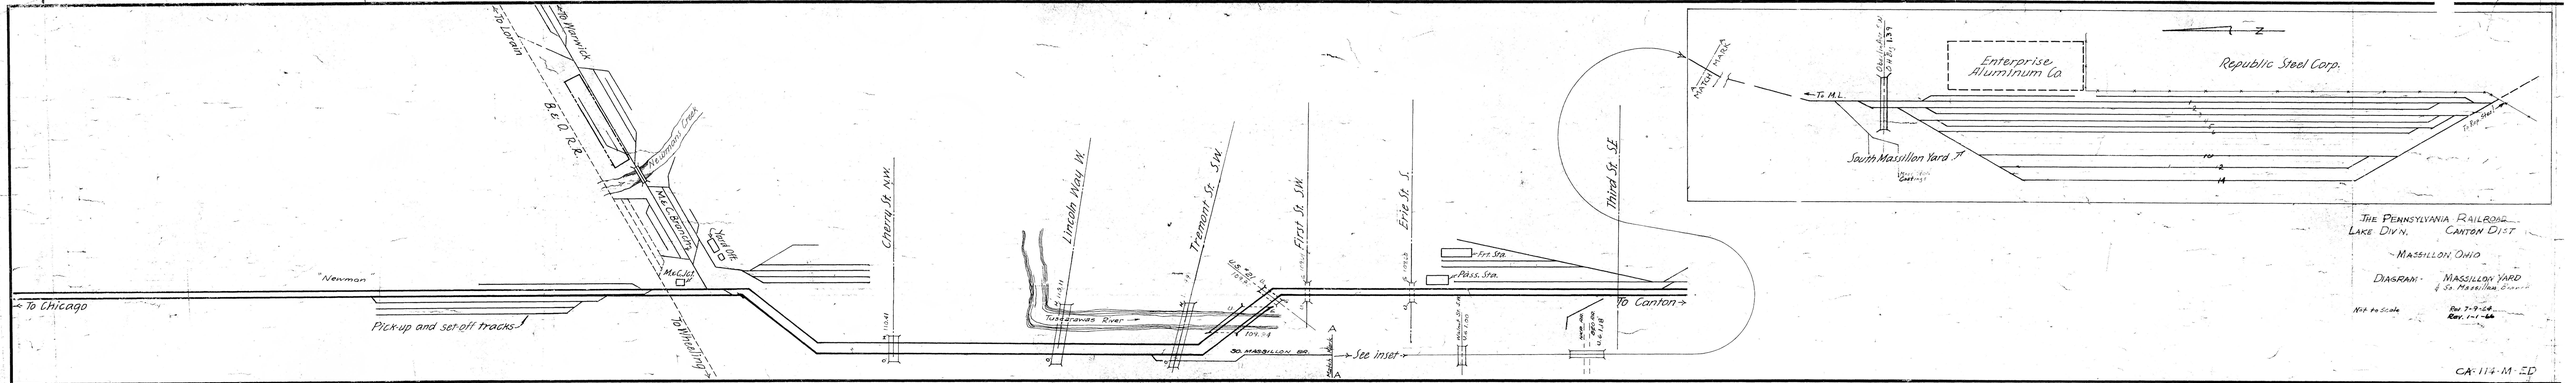

THE PENNSYLVANIA RAILROAD
LAKE DIV'N. CANTON DIST.
MASSILLON, OHIO

DIAGRAM: MASSILLON YARD & So. Massillon Branch

Not to Scale

Rev 7-9-58
Rev. 1-1-66

CA-114-M-ED