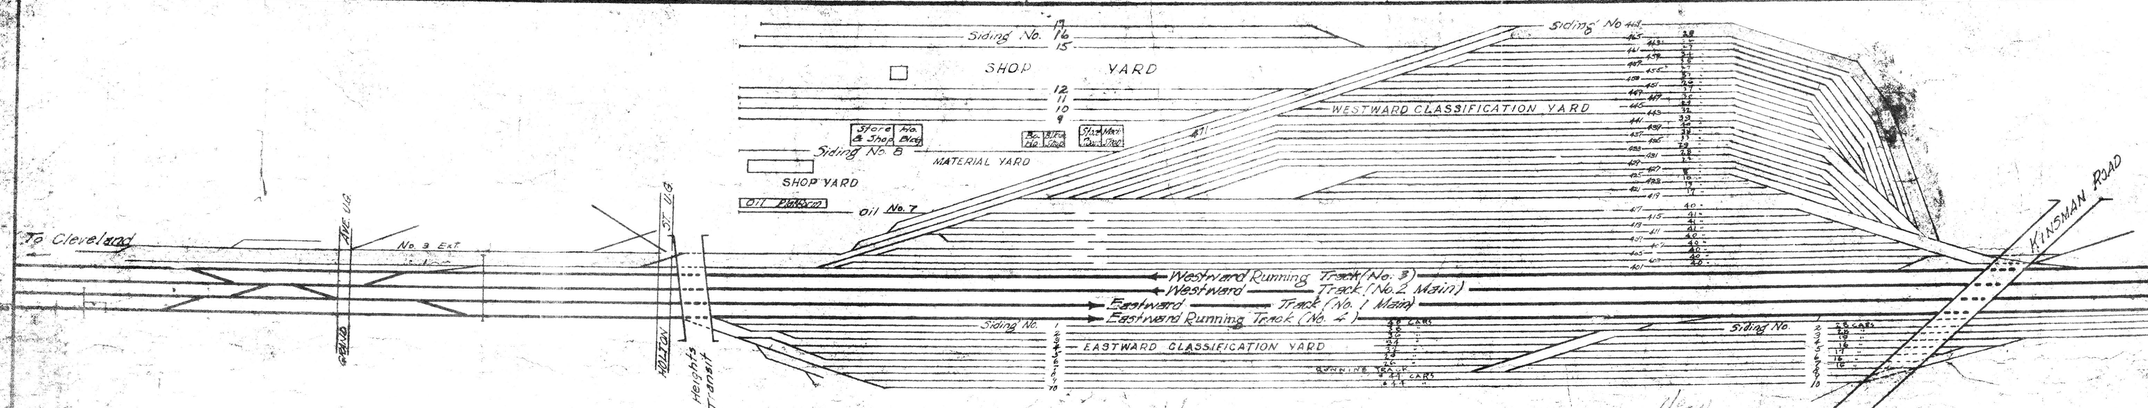

Statement of Yard Capacity
Kinsman Rd. Yard

Kind of Yard	Number of Tracks	Capacity Shortest	Longest	Total
Freight Yards				
W. Class.	33	8	41	1030
E. Class.	16	15	44	462
Shop Yard	11	5	17	136
Material	3	4	9	17
Miscellaneous				
Oil	1			4
Grand Total				1649

PENNSYLVANIA RAILROAD
CENTRAL REGION CLEVELAND

DIAGRAM OF KINSMAN RD. YARD CLEVELAND, OHIO.

Not to Scale January 1937
OFFICE OF CHIEF ENGINEER, CENTRAL REGION
PITTSBURGH, PA

Revised 1-2-40
Revised 11-29-41
Revised 3-17-42

No. 23231

Rev 8-1-38

Sht. # 23