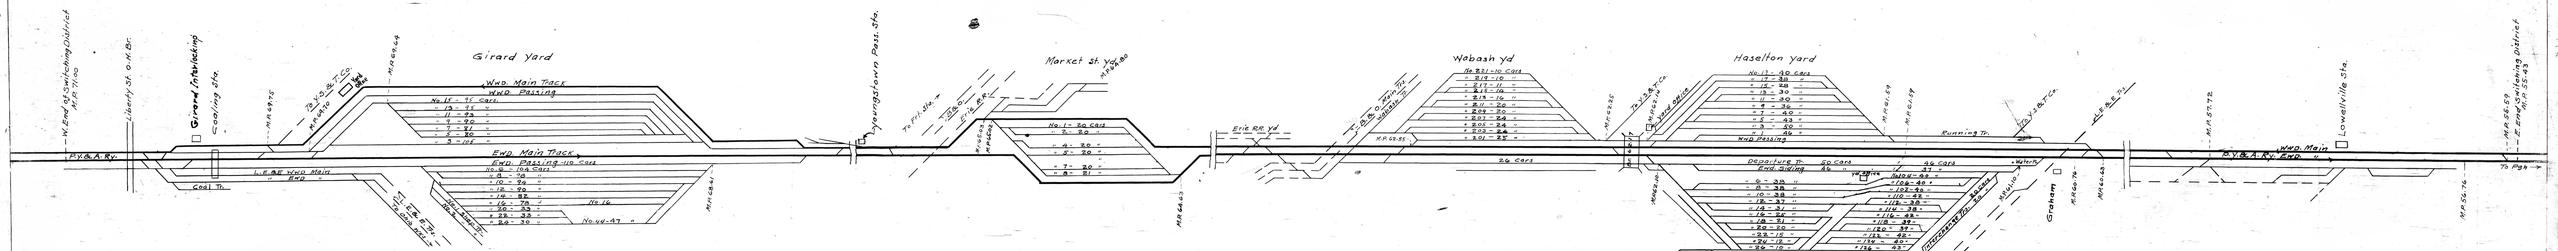

Penna. RR. Central Region
E. Ohio Div - P.Y. & A.R.R. Lake Div.
YOUNGSTOWN, OHIO.
Diagram of yards within the Switching District
No Scale Feb. 18, 1941
Office Div. Engr. New Castle, Pa.
Plan No. 41.011 File 39/11
Revised 1-5-42
Revised 8-1-46
Revised 7-1-47