STATEMENT OF YARD CAPACITY AUSTINBURG YARD				
KIND OF YARD	NUMBER OF TRACKS	CAPACITY SHORTEST	LONGEST	TOTAL
FREIGHT YARDS	14	82	118	1358
		GRAND TOTAL		1358

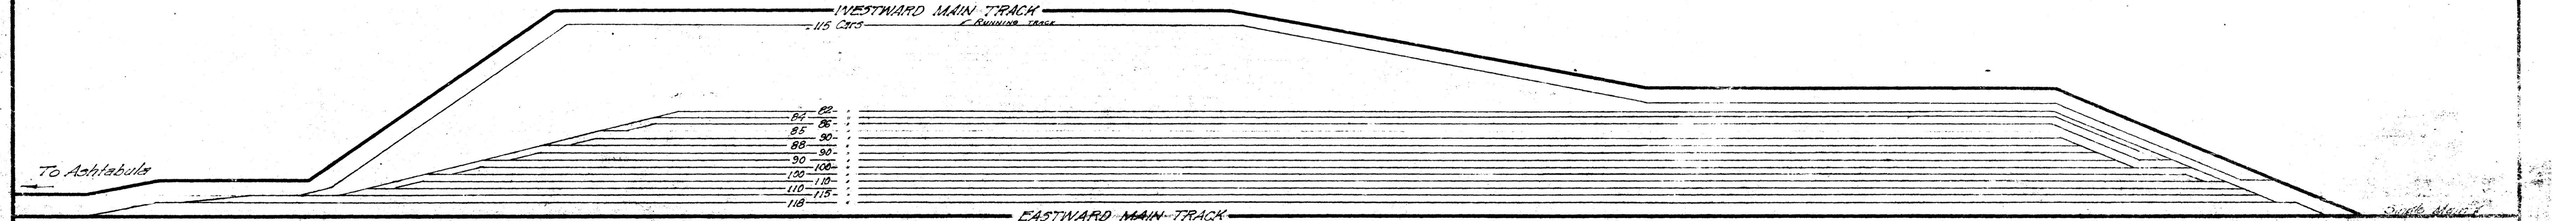

PENNSYLVANIA RAILROAD
CENTRAL REGION L. & A. DIV.

DIAGRAM OF
AUSTINBURG YARD
AUSTINBURG, OHIO.

Not to Scale Jan 20 1931.
OFFICE OF CHIEF ENGINEER-CENTRAL REGION
PITTSBURGH, PA.

No. 23251

Revised 12-1-31
Revised 3-17-32

Revised 4-1-42