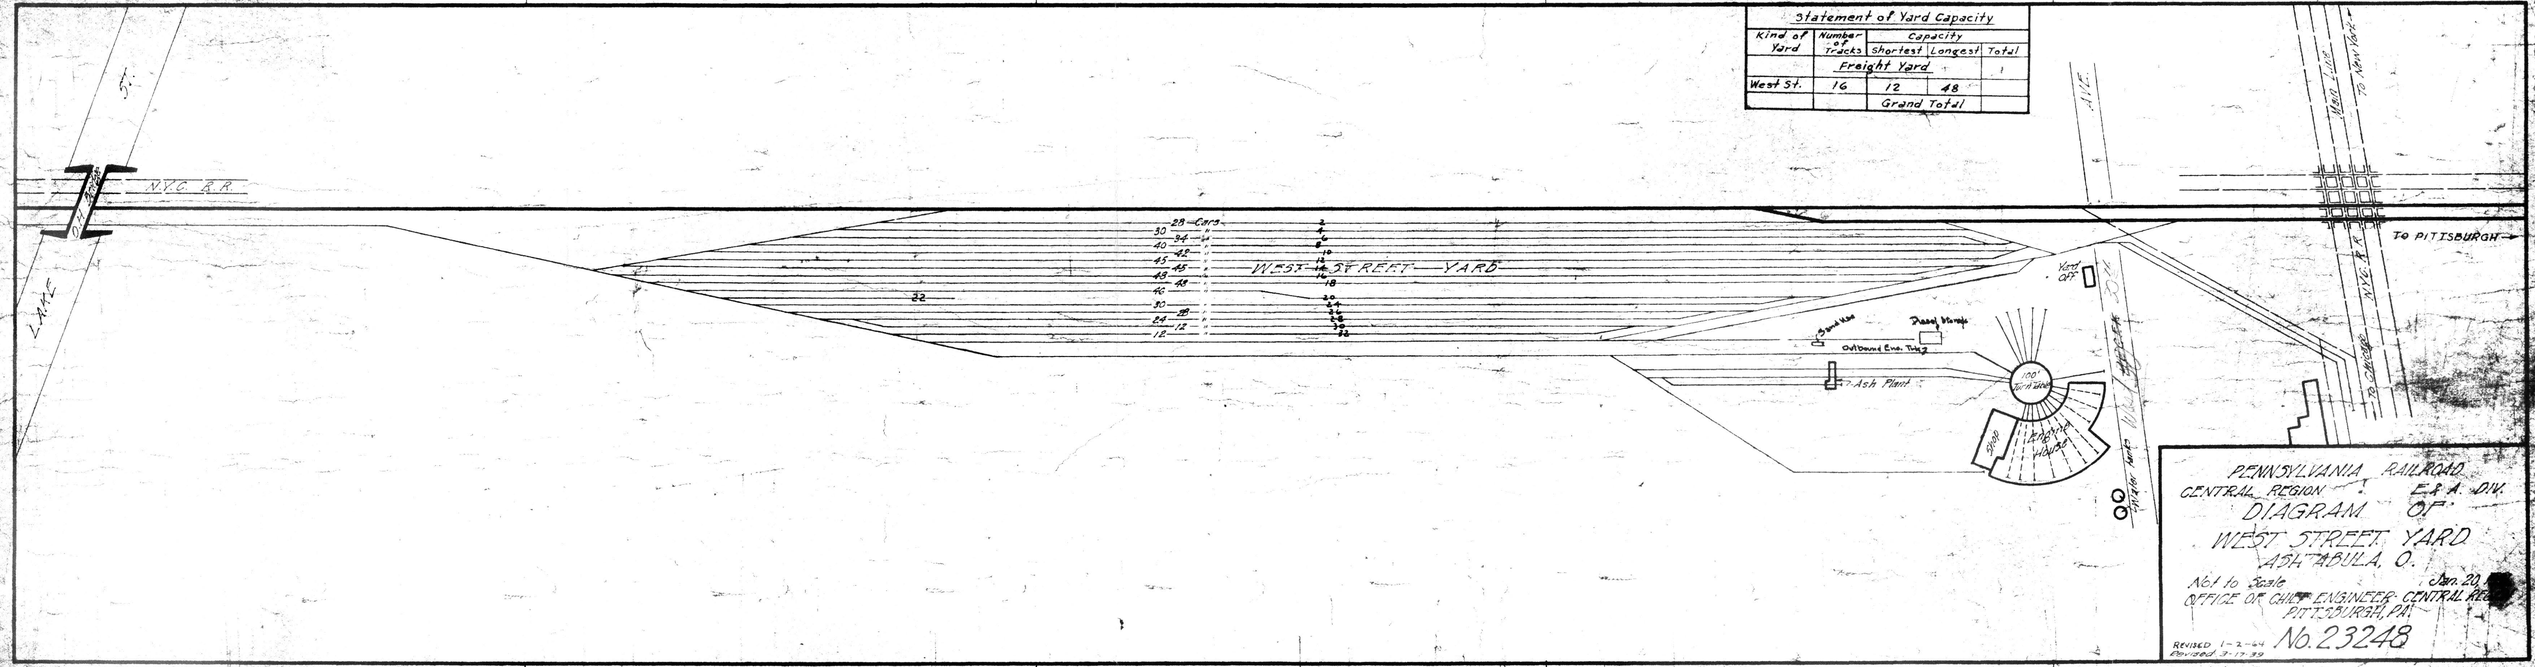

Statement of Yard Capacity				
Kind of Yard	Number of Tracks	Capacity		Total
		Shortest	Longest	
Freight Yard				
West St.	16	12	48	
		Grand Total		

PENNSYLVANIA RAILROAD
CENTRAL REGION — E.P.A. DIV.

DIAGRAM OF WEST STREET YARD ASHTABULA, O.

Not to Scale — Jan. 20, [illegible]

OFFICE OF CHIEF ENGINEER, CENTRAL REGION
PITTSBURGH, PA.

No. 23248

REVISED 1-2-64
Revised 7-17-59

Revised 4-1-42
Revised 11-29-51
Revised 8-1-58