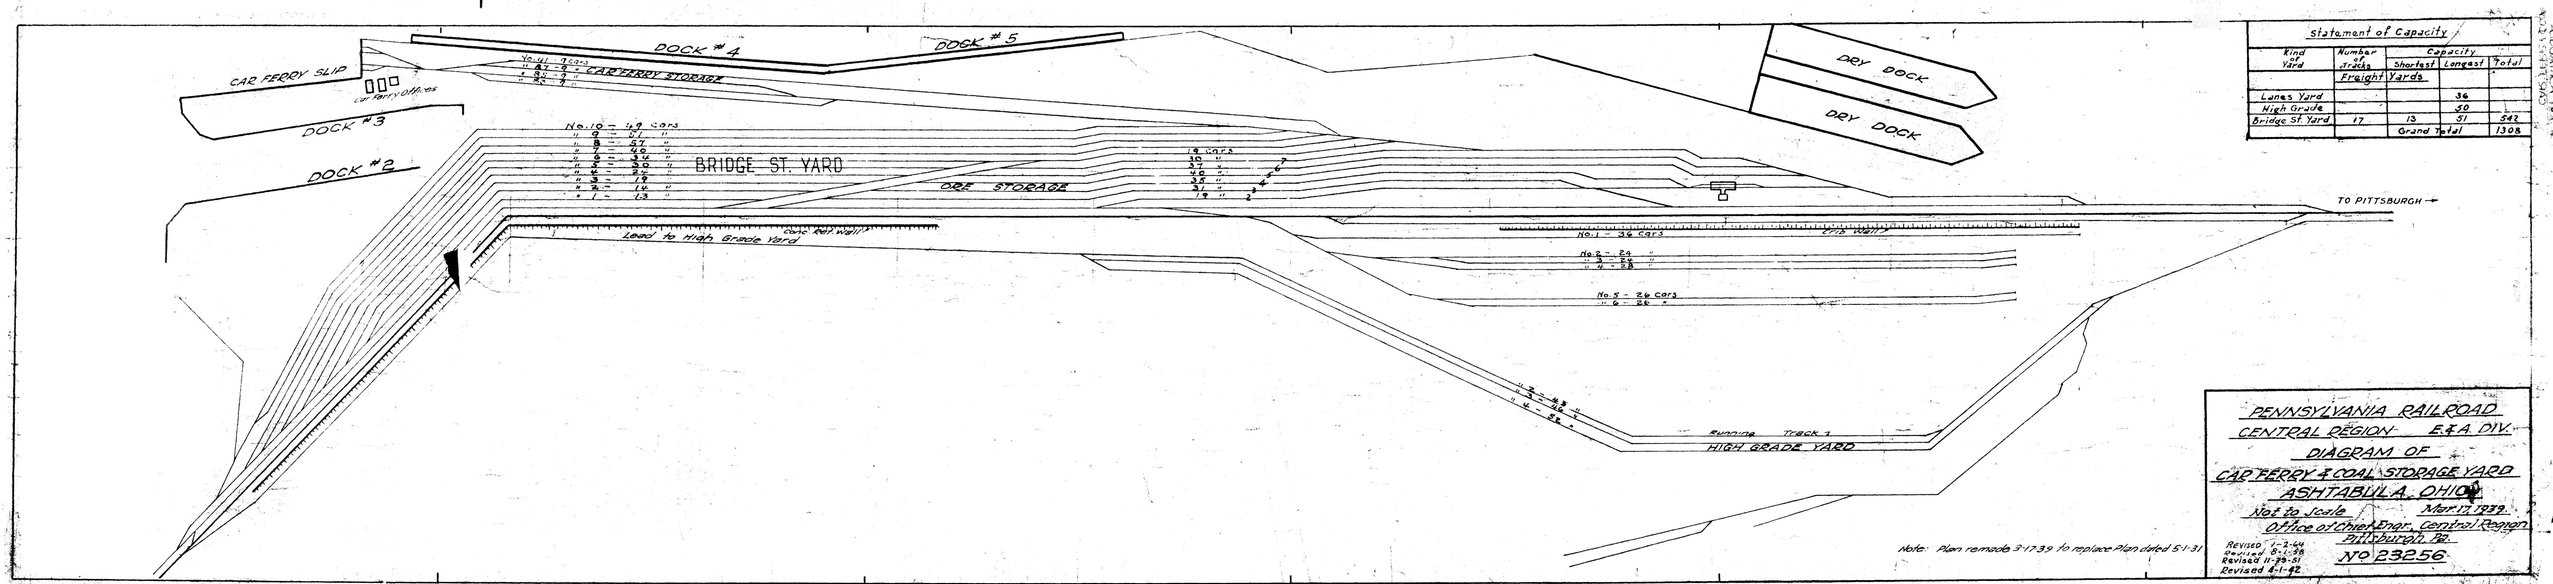

Statement of Capacity

Kind of Yard	Number of Tracks	Capacity		
		Shortest	Longest	Total
	Freight Yards			
Lanes Yard		36		
High Grade		30		
Bridge St Yard	17	13	51	542
		Grand Total		1308

Note: Plan remade 3-1-1939 to replace Plan dated 5-1-31

PENNSYLVANIA RAILROAD
CENTRAL REGION E & A DIV.
DIAGRAM OF
CAR FERRY & COAL STORAGE YARD
ASHTABULA, OHIO
Not to Scale Mar 1, 1939
Office of Chief Engr. Central Region
Pittsburgh, Pa.
No 23256

Revised 1-2-64
Revised 8-1-58
Revised 11-29-51
Revised 4-1-42

21-9-82