Statement of Yard Capacity

Kind of Yard	Number Tracks	Capacity Shortest	Capacity Longest	Capacity Total
Coal Hump	5	10	14	61
Empty Yard	5	17	20	88
Make-up Yard	11	17	42	289
Empty Yard	5	10	30	112
Coal Hump (storage		15	19	
		Grand Total		

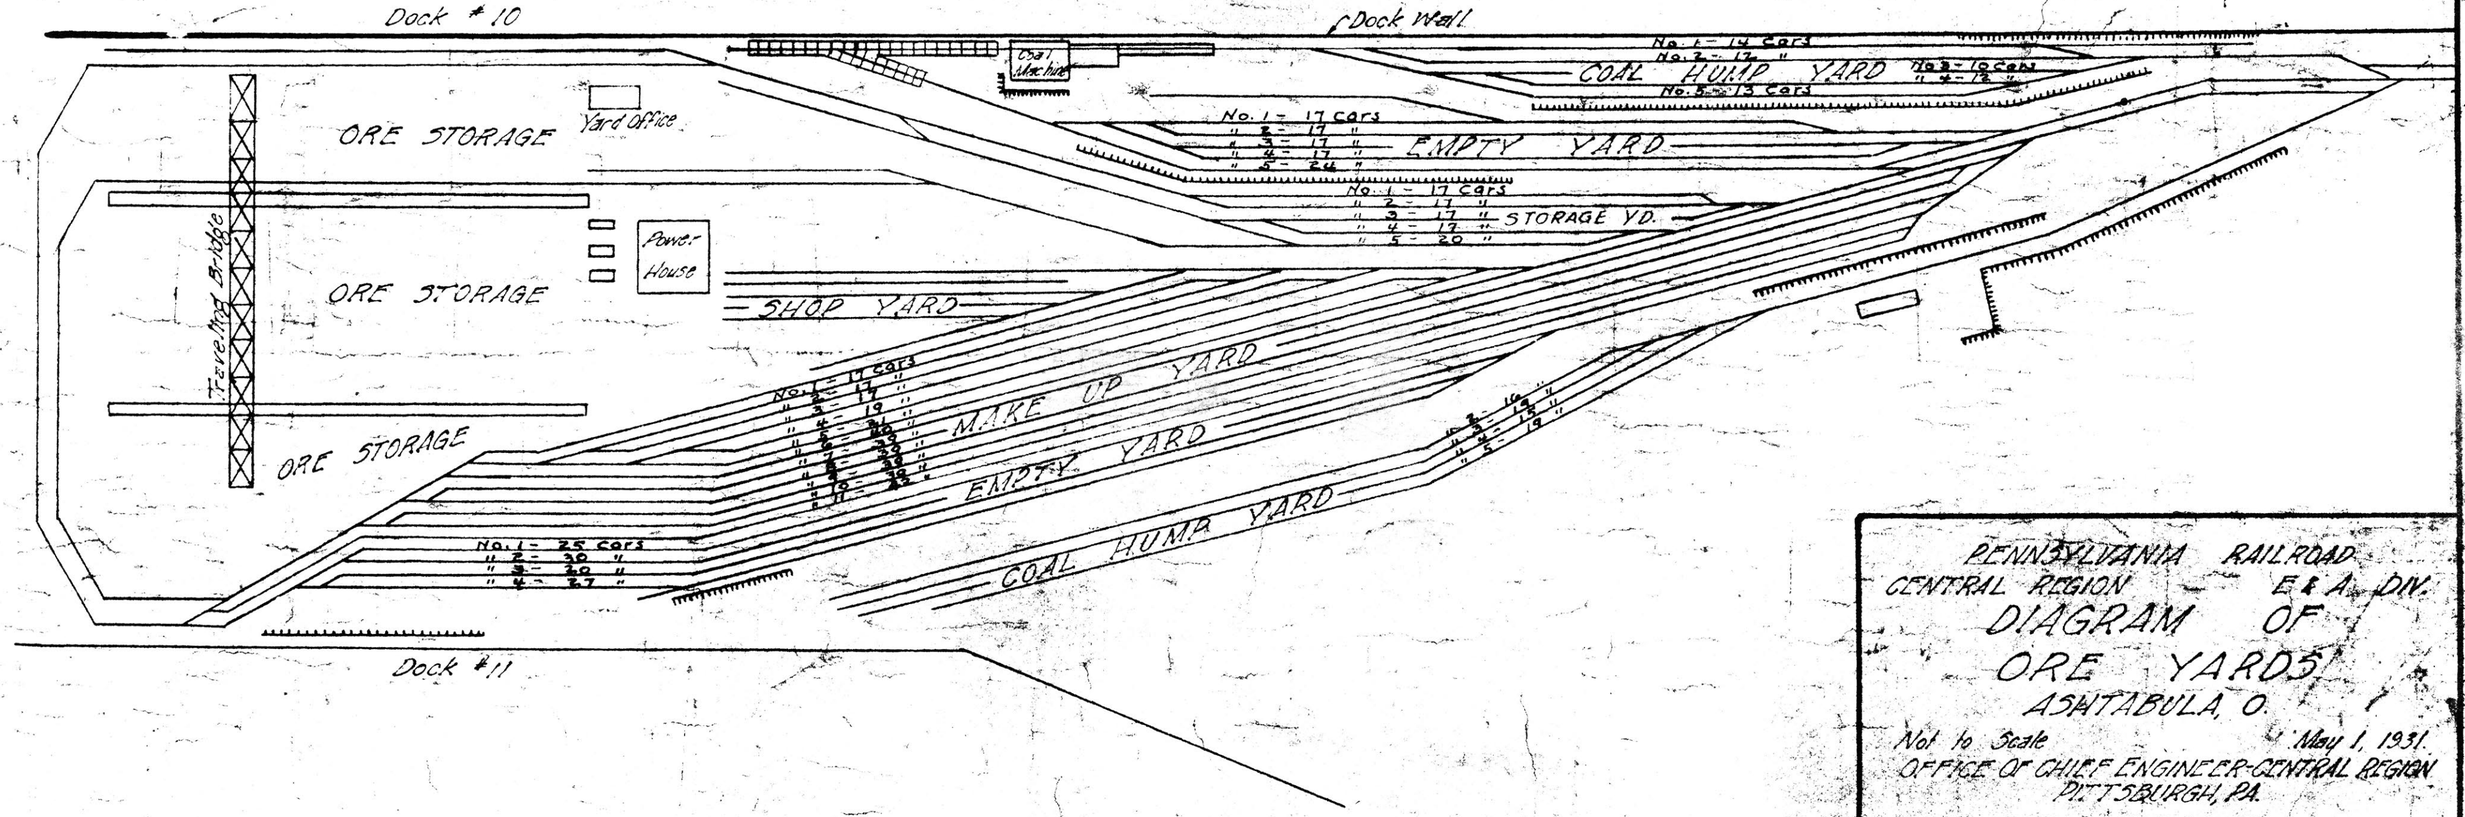

PENNSYLVANIA RAILROAD
CENTRAL REGION — E & A. DIV.

DIAGRAM OF ORE YARDS ASHTABULA, O.

Not to Scale — May 1, 1931.

OFFICE OF CHIEF ENGINEER-CENTRAL REGION
PITTSBURGH, PA.

No. 23255

REVISED 1-2-64
Revised 3-17-39
Revised 4-1-42
Revised 11-29-51
Revised 8-1-58

11-2-27