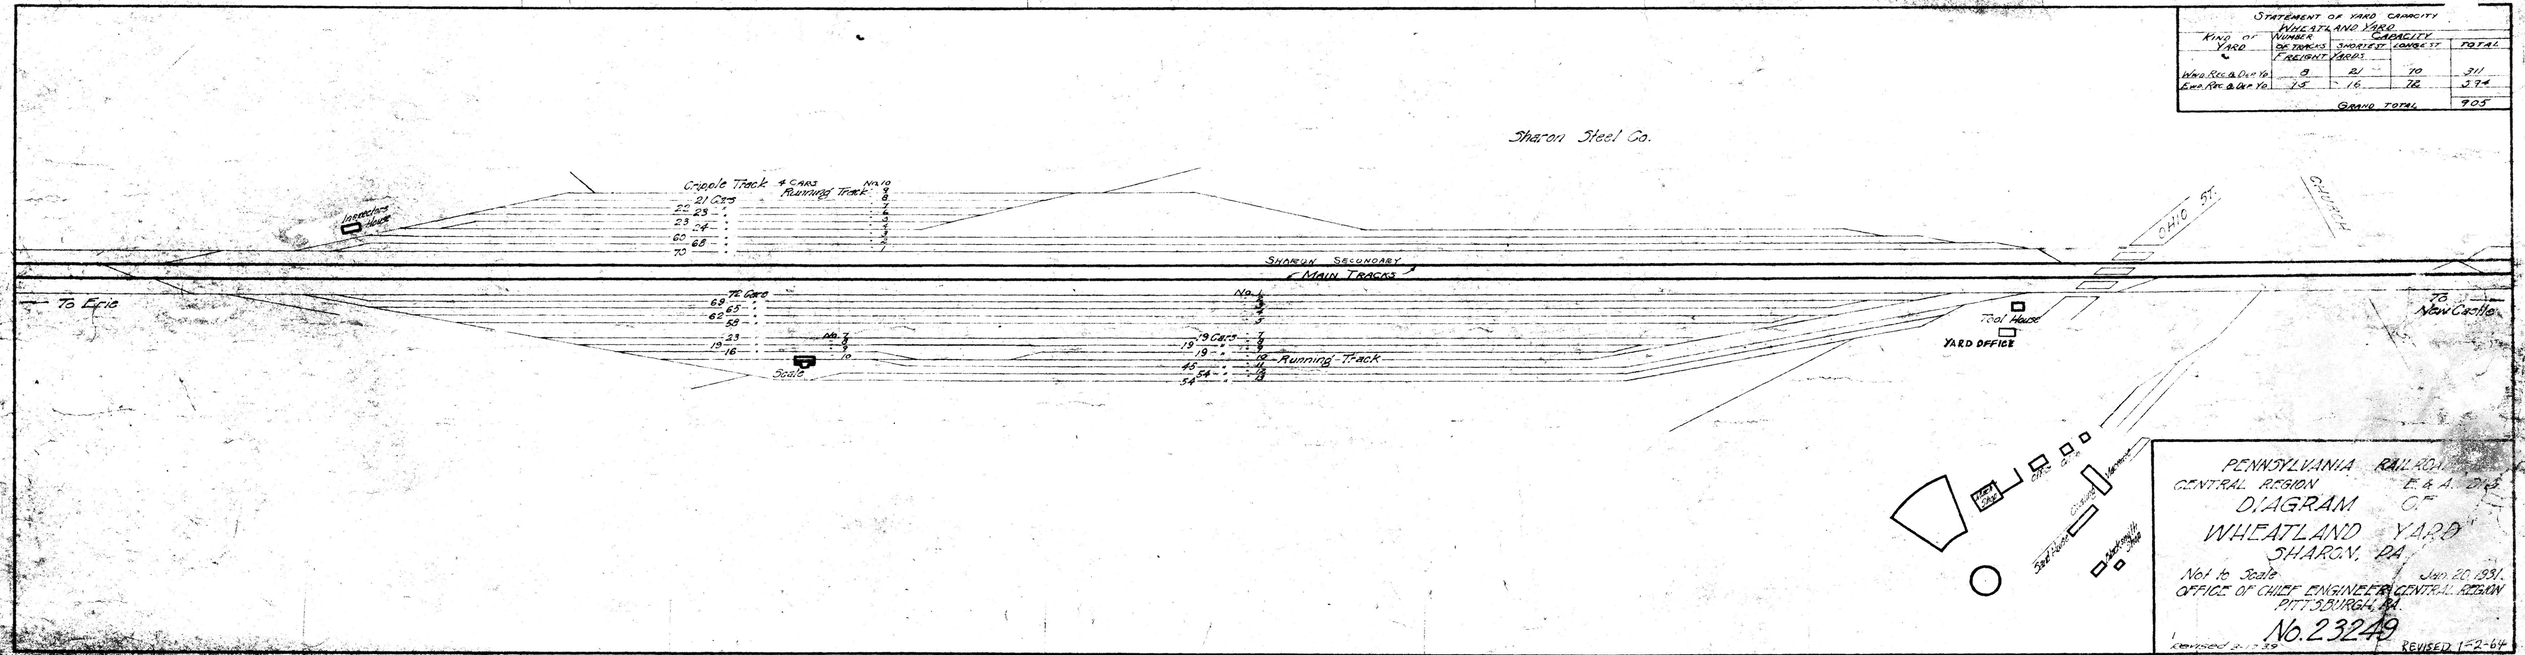

STATEMENT OF YARD CAPACITY

WHEATLAND YARD

KIND OF YARD	NUMBER OF TRACKS	CAPACITY		
	FREIGHT	SHORTEST TRACK	LONGEST	TOTAL
		GRAND TOTAL		705

PENNSYLVANIA RAILROAD
CENTRAL REGION E & A. Div.
DIAGRAM C.F.
WHEATLAND YARD
SHARON, PA.
Not to Scale Jan. 20, 1931.
OFFICE OF CHIEF ENGINEER, CENTRAL REGION
PITTSBURGH, PA.
No. 23249

Revised 2-1-39 REVISED 1-2-64

